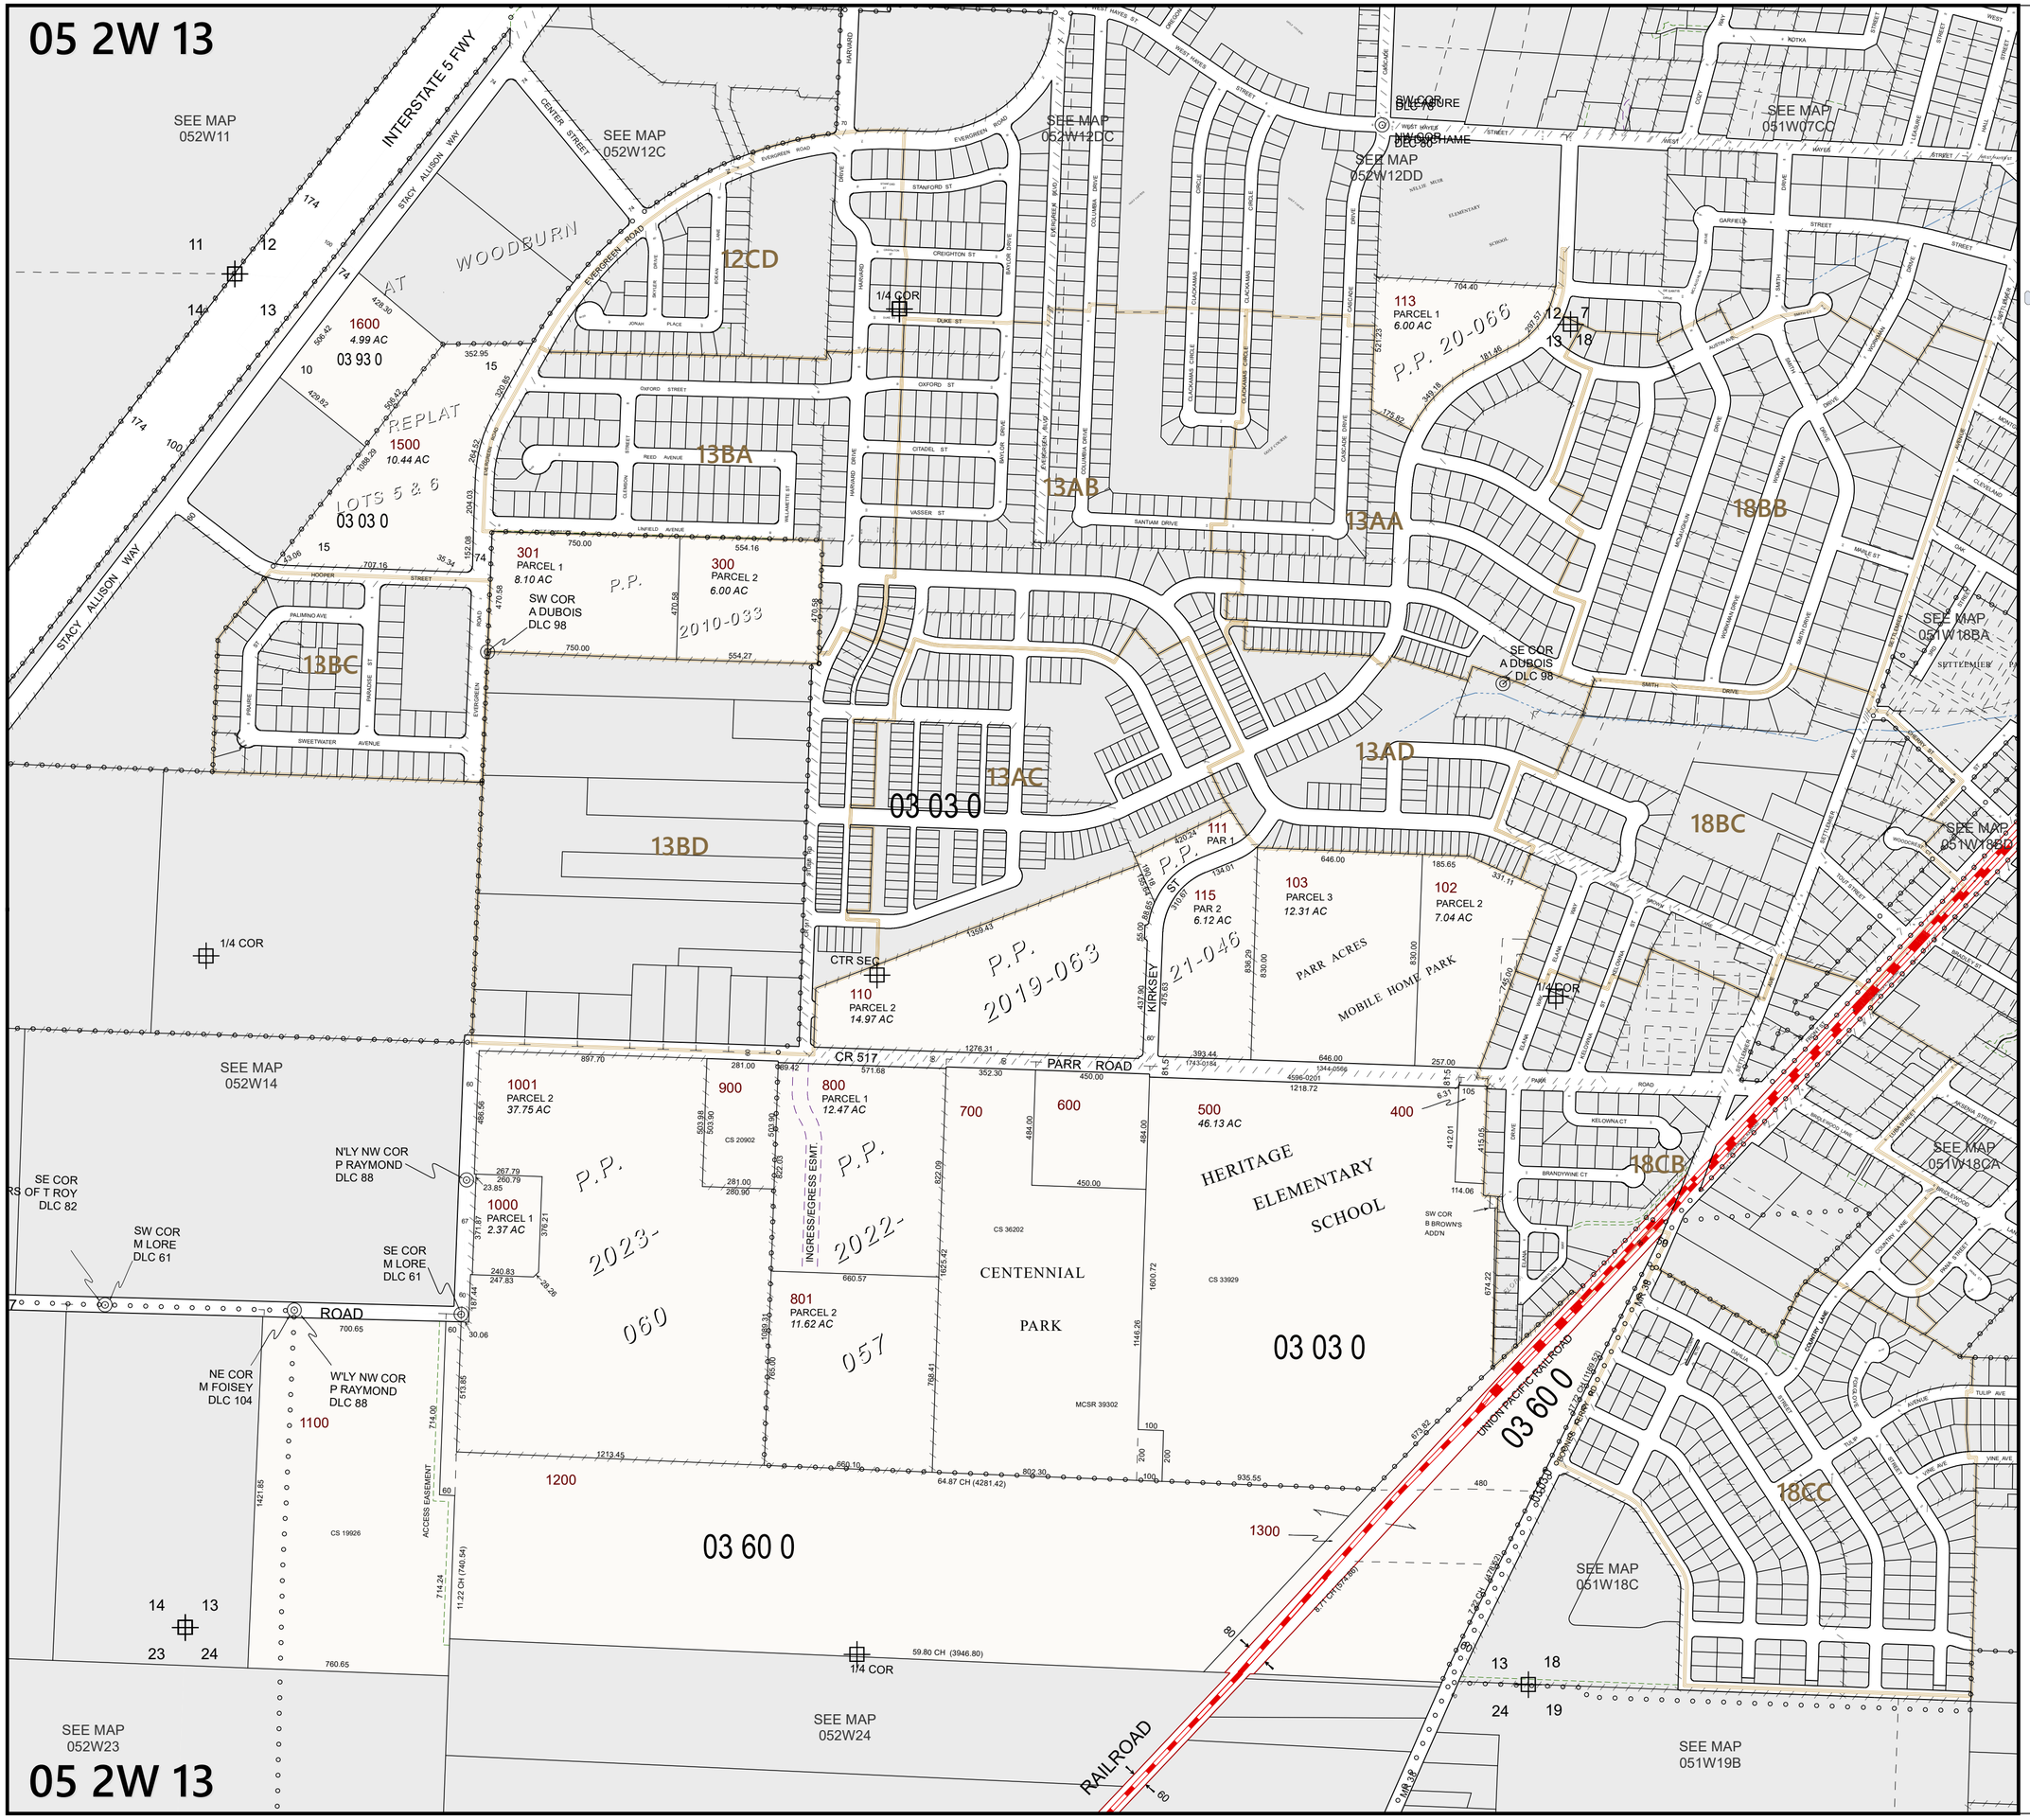

05 2W 13
WOODBURN

MARION COUNTY, OREGON

SEC 13 T5S R2W W.M.
SCALE 1" = 400'

LEGEND

LINE TYPES

- Taxlot Boundary
- Historical Boundary
- Road Right-of-Way
- Easement
- Railroad Right-of-Way
- Railroad Centerline
- Private Road ROW
- Taxcode Line
- Subdivision/Plat Bndry
- Map Boundary
- Waterline - Taxlot Bndry
- Waterline - Non Bndry

CORNER TYPES

- 1/16TH Section Cor.
- 1/4 Section Cor.
- DLC Corner
- Section Corner (16 15 / 21 22)

NUMBERS

Tax Code Number
00 00 0

Acreage
0.25 AC

All acres listed are Net Acres, excluding any portions of the taxlot within public ROWs

NOTES

Tick Marks: A tick mark in the road indicates that the labeled dimension extends into the public ROW

200.00
175.00

CANCELLED NUMBERS

100
101
102A2
104
105
106
107
108
109
112
114
200
201
1400

DISCLAIMER: THIS MAP WAS PREPARED FOR ASSESSMENT PURPOSES ONLY

Marion County OREGON
Assessors Office
Cartography Dept

FOR ADDITIONAL MAPS VISIT OUR WEBSITE AT
www.co.marion.or.us

PLOT DATE: 4/11/2024

WOODBURN
05 2W 13